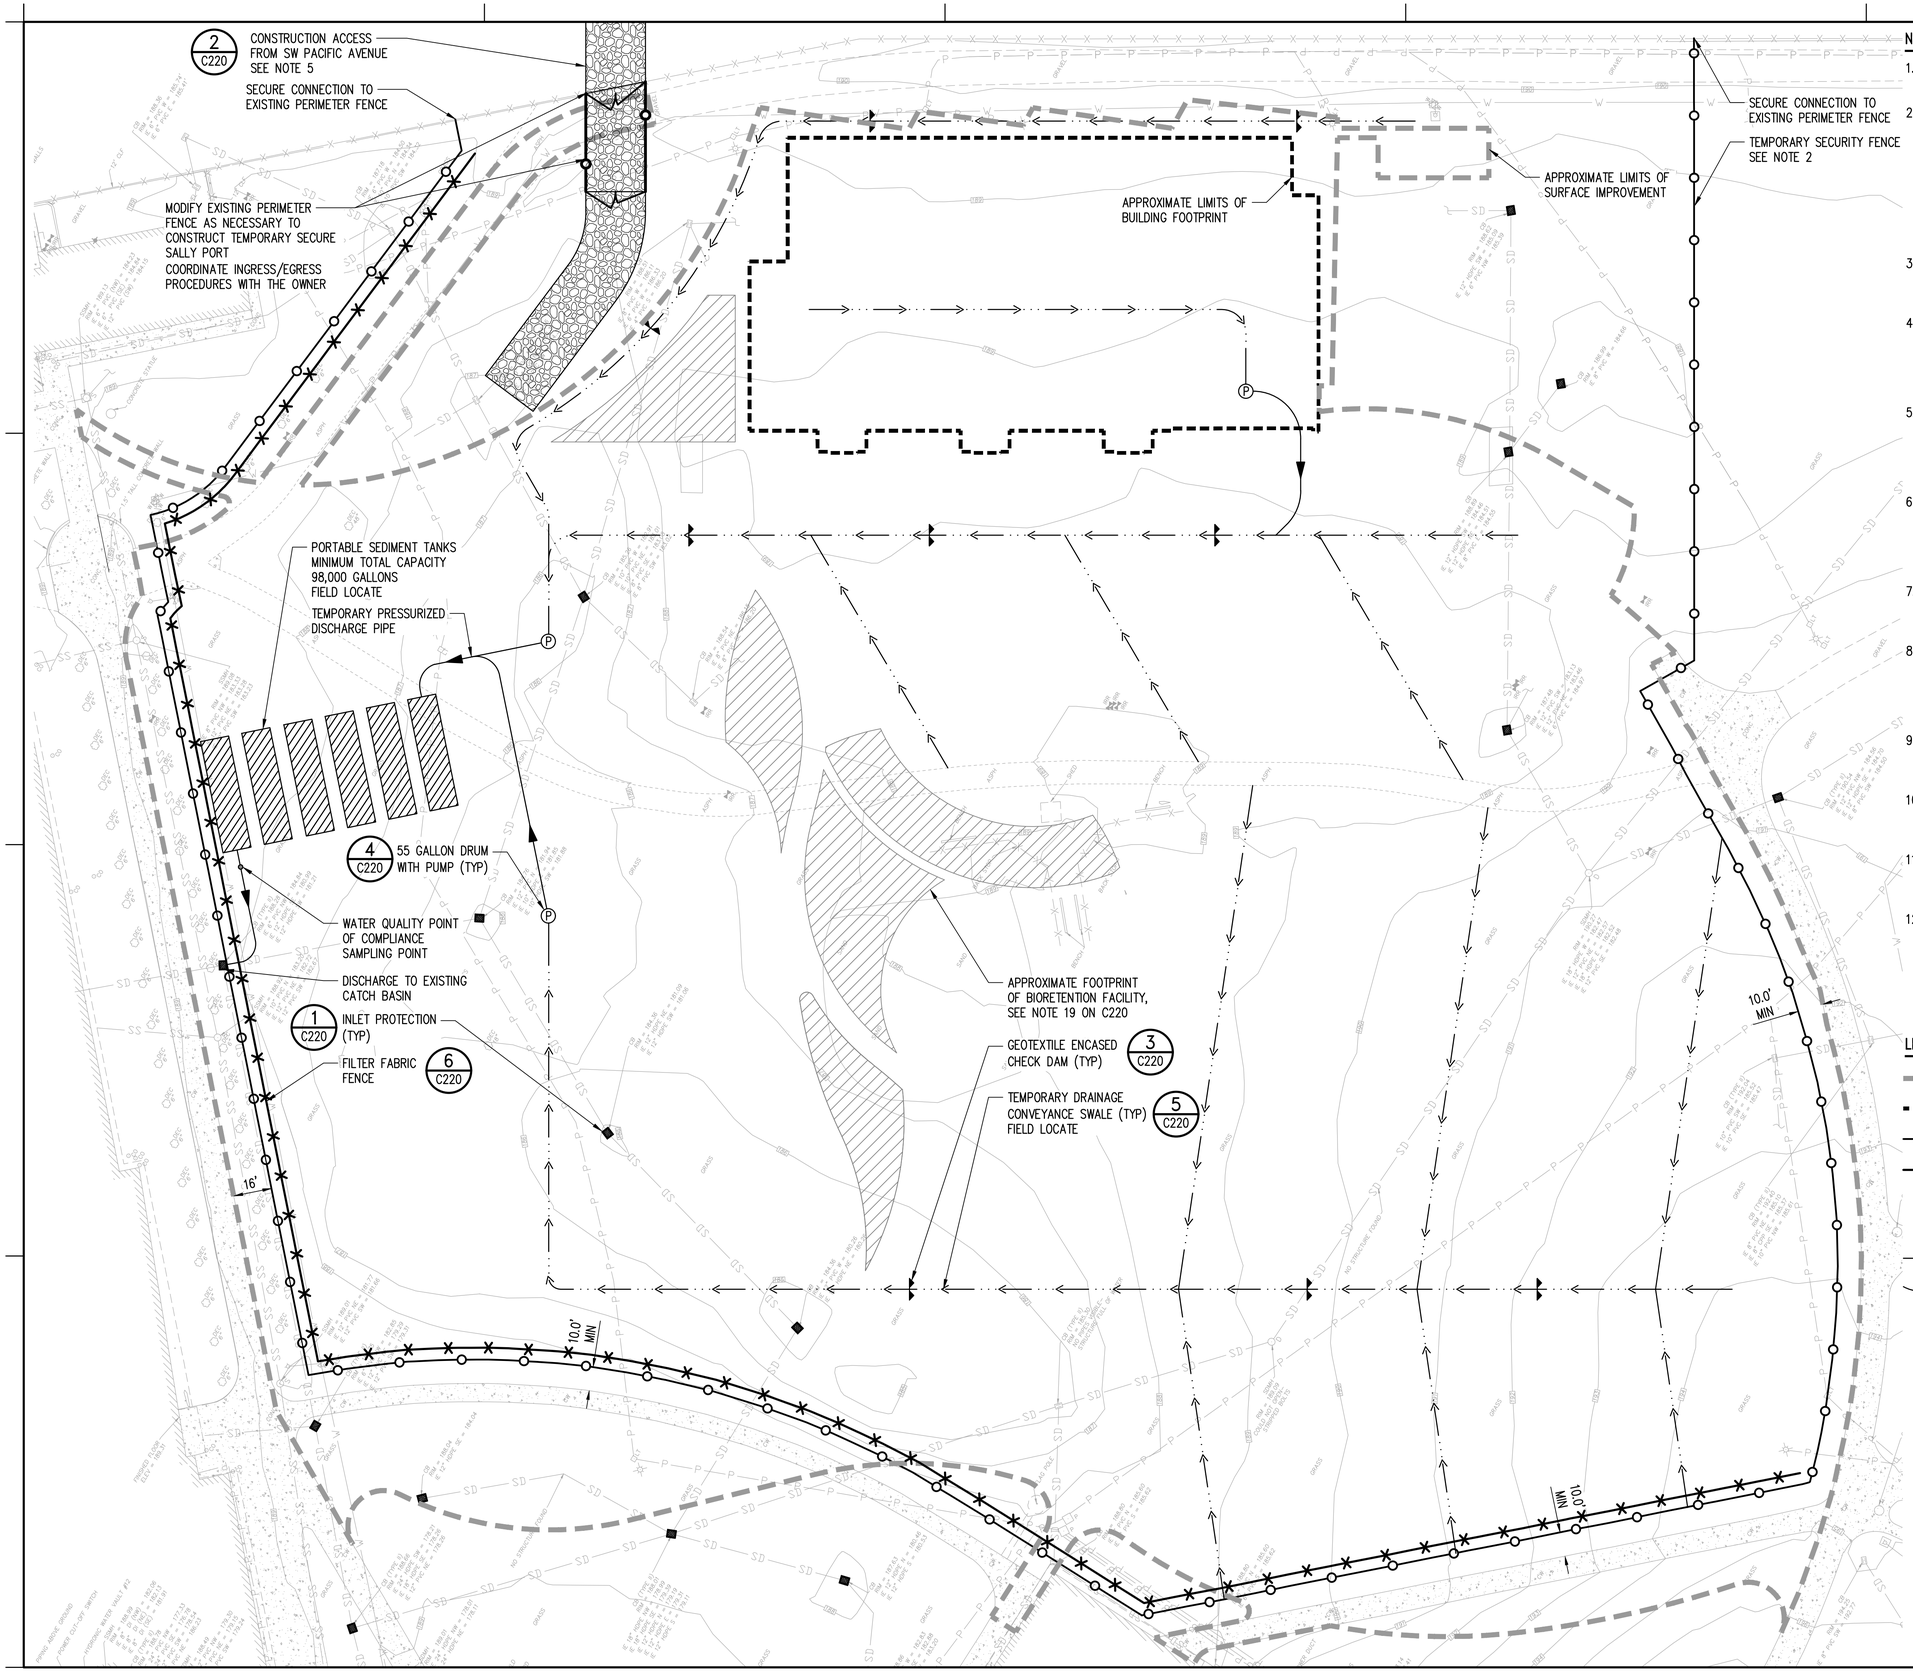

NOTES

1. SEE SHEET C220 FOR ADDITIONAL NOTES RELATED TO TEMPORARY EROSION AND SEDIMENTATION CONTROL.
2. CONTRACTOR SHALL PROVIDE TEMPORARY SECURITY FENCING AS REQUIRED FOR SAFETY, SECURITY, AND AS DIRECTED BY THE OWNER. FENCE SHALL BE MINIMUM 12' HIGH, CLIMB–PROOF, TOPPED WITH RAZOR WIRE, AND VISUALLY SCREENED. FENCING SHALL BE PLACED AS SHOWN IN PLAN AND IN A MANNER THAT ALLOWS FULL USE OF ADJACENT FACILITIES. FENCE SHALL BE SECURELY MOUNTED TO CONCRETE ECOLOGY BLOCKS, CONCRETE JERSEY BARRIER, OR MOUNTED TO CONTINUOUS STRIP FOOTING AS DIRECTED BY THE MANUFACTURER AND APPROVED BY THE OWNER.
3. CONTRACTOR SHALL FULLY DEMOLISH TEMPORARY SECURITY FENCING AND RESTORE EXISTING PERIMETER FENCE TO EXISTING CONDITION FOLLOWING COMPLETION OF CONSTRUCTION.
4. CONSTRUCTION ACCESS AND FENCING FOR WORK FALLING OUTSIDE OF THE TEMPORARY SECURITY FENCING SHOULD BE COORDINATED WITH THE OWNER, AND WHEREVER POSSIBLE SHALL BE SCHEDULED TO MAINTAIN CONTINUED USE OF EXISTING GHS FACILITIES THROUGHOUT CONSTRUCTION.
5. STABILIZED CONSTRUCTION ENTRANCE SHALL EXTEND TO THE EDGE OF SW PACIFIC AVENUE PAVEMENT. IF REQUIRED TO FACILITATE STORM DRAINAGE CONVEYANCE, A CULVERT SHALL BE PLACED BENEATH THE CONSTRUCTION ENTRANCE BETWEEN THE EXISTING PERIMETER FENCE AND SW PACIFIC AVENUE.
6. THE ESC FACILITIES SHOWN ON THIS PLAN ARE THE MINIMUM REQUIREMENTS FOR ANTICIPATED SITE CONDITIONS. THE CONTRACTOR SHALL UPGRADE THE ESC FACILITIES TO ACCOUNT FOR ALL STORM EVENTS OR AS DIRECTED BY THE CITY OF CHEHALIS INSPECTOR.
7. TEMPORARY EXCAVATION AND CONSTRUCTION DEWATERING SHALL CONFORM TO THE PROJECT GEOTECHNICAL REPORT PREPARED BY HART CROWSER, INC.
8. THE ESC FACILITIES SHOWN ON THIS PLAN MUST BE CONSTRUCTED IN CONJUNCTION WITH ALL CLEARING AND GRADING ACTIVITIES, AND IN SUCH A MANNER AS TO ENSURE THAT SEDIMENT LADEN WATER DOES NOT LEAVE THE SITE, ENTER THE DRAINAGE SYSTEM, OR VIOLATE APPLICABLE WATER STANDARDS.
9. THE IMPLEMENTATION, MAINTENANCE, AND REPLACEMENT OF ALL ESC FACILITIES IS THE RESPONSIBILITY OF THE CONTRACTOR UNTIL ALL CONSTRUCTION IS APPROVED.
10. THE ESC FACILITIES SHALL BE INSPECTED BY THE CONTRACTOR AND MAINTAINED AS NECESSARY OR AS DIRECTED BY THE OWNER OR CITY OF CHEHALIS INSPECTOR.
11. CATCH BASIN INSERTS SHALL BE PROVIDED FOR ALL STORM DRAIN INLETS AND CATCH BASINS DOWN SLOPE OF DISTURBED AREAS, WITHIN 500 FEET OF THE PROJECT SITE.
12. WATER LEAVING THE SITE DURING CONSTRUCTION, INCLUDING WATER CARRIED BY TRUCK TIRES, SHALL BE CLEAN. THE CONTRACTOR SHALL IMPLEMENT ADDITIONAL SEDIMENTATION CONTROL METHODS AS NEEDED OR AS DIRECTED BY THE CITY OF CHEHALIS INSPECTOR.

SEE C220 FOR CONTINUATION OF NOTES

LEGEND

- LIMIT OF SURFACE IMPROVEMENT
- APPROXIMATE LIMIT OF BUILDING FOOTPRINT
- TEMPORARY SECURITY FENCE (SEE NOTE 2)
- FILTER FABRIC FENCE
- STABILIZED CONSTRUCTION ENTRANCE
- TEMPORARY INTERCEPTOR DRAINAGE SWALE
- PRESSURIZED DISCHARGE PIPE
- PORTABLE SEDIMENT TANK
- APPROXIMATE BIORETENTION FACILITY FOOTPRINT
- INLET PROTECTION
- 55 GALLON DRUM WITH PUMP
- GEOTEXTILE ENCASED CHECK DAM
- WATER QUALITY POINT OF COMPLIANCE SAMPLING JOINT

0 15 30 60
1 inch = 30 feet

811 Call 811 two business days before you dig

DLR Group
© DLR Group
MARTIN F. CHASE STATE OF WASHINGTON 21482 REGISTERED PROFESSIONAL ENGINEER
kpff
1601 5th Avenue, Suite 1600
Seattle, WA 98101
206.622.5822
www.kpff.com
Washington State Department of CHILDREN, YOUTH & FAMILIES

GREEN HILL SCHOOL RECREATION BUILDING
375 SW 11TH STREET
CHEHALIS, WA 98532

PERMIT DOCUMENTS
October 15, 2021
Revisions

73-18130-00

CSWPP PLAN

C200

Oct 08, 2021 - 12:25pm mclark Z:\1800001-1800999\1800416 GHS Recreation Building Replacement\CADD\Design\03 - CD\C200 TESC.dwg