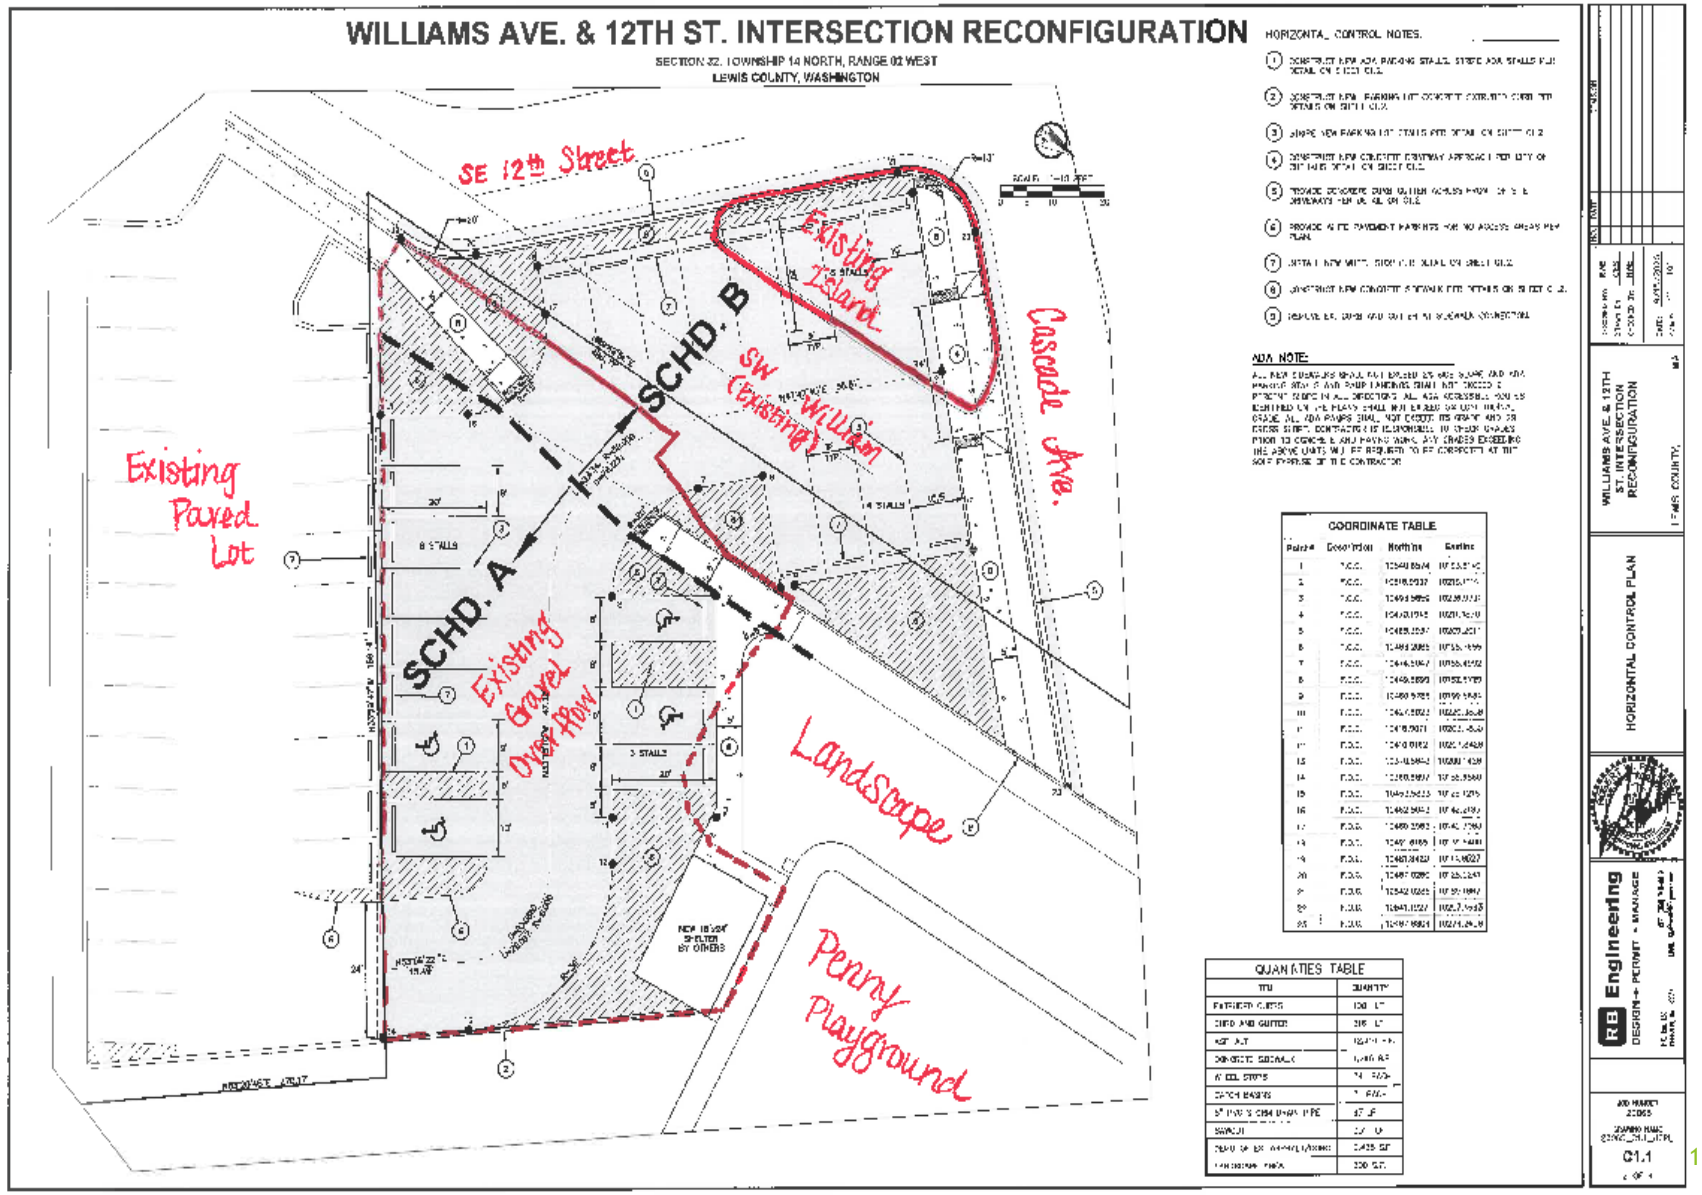12th & Williams Rechannelization Layout